



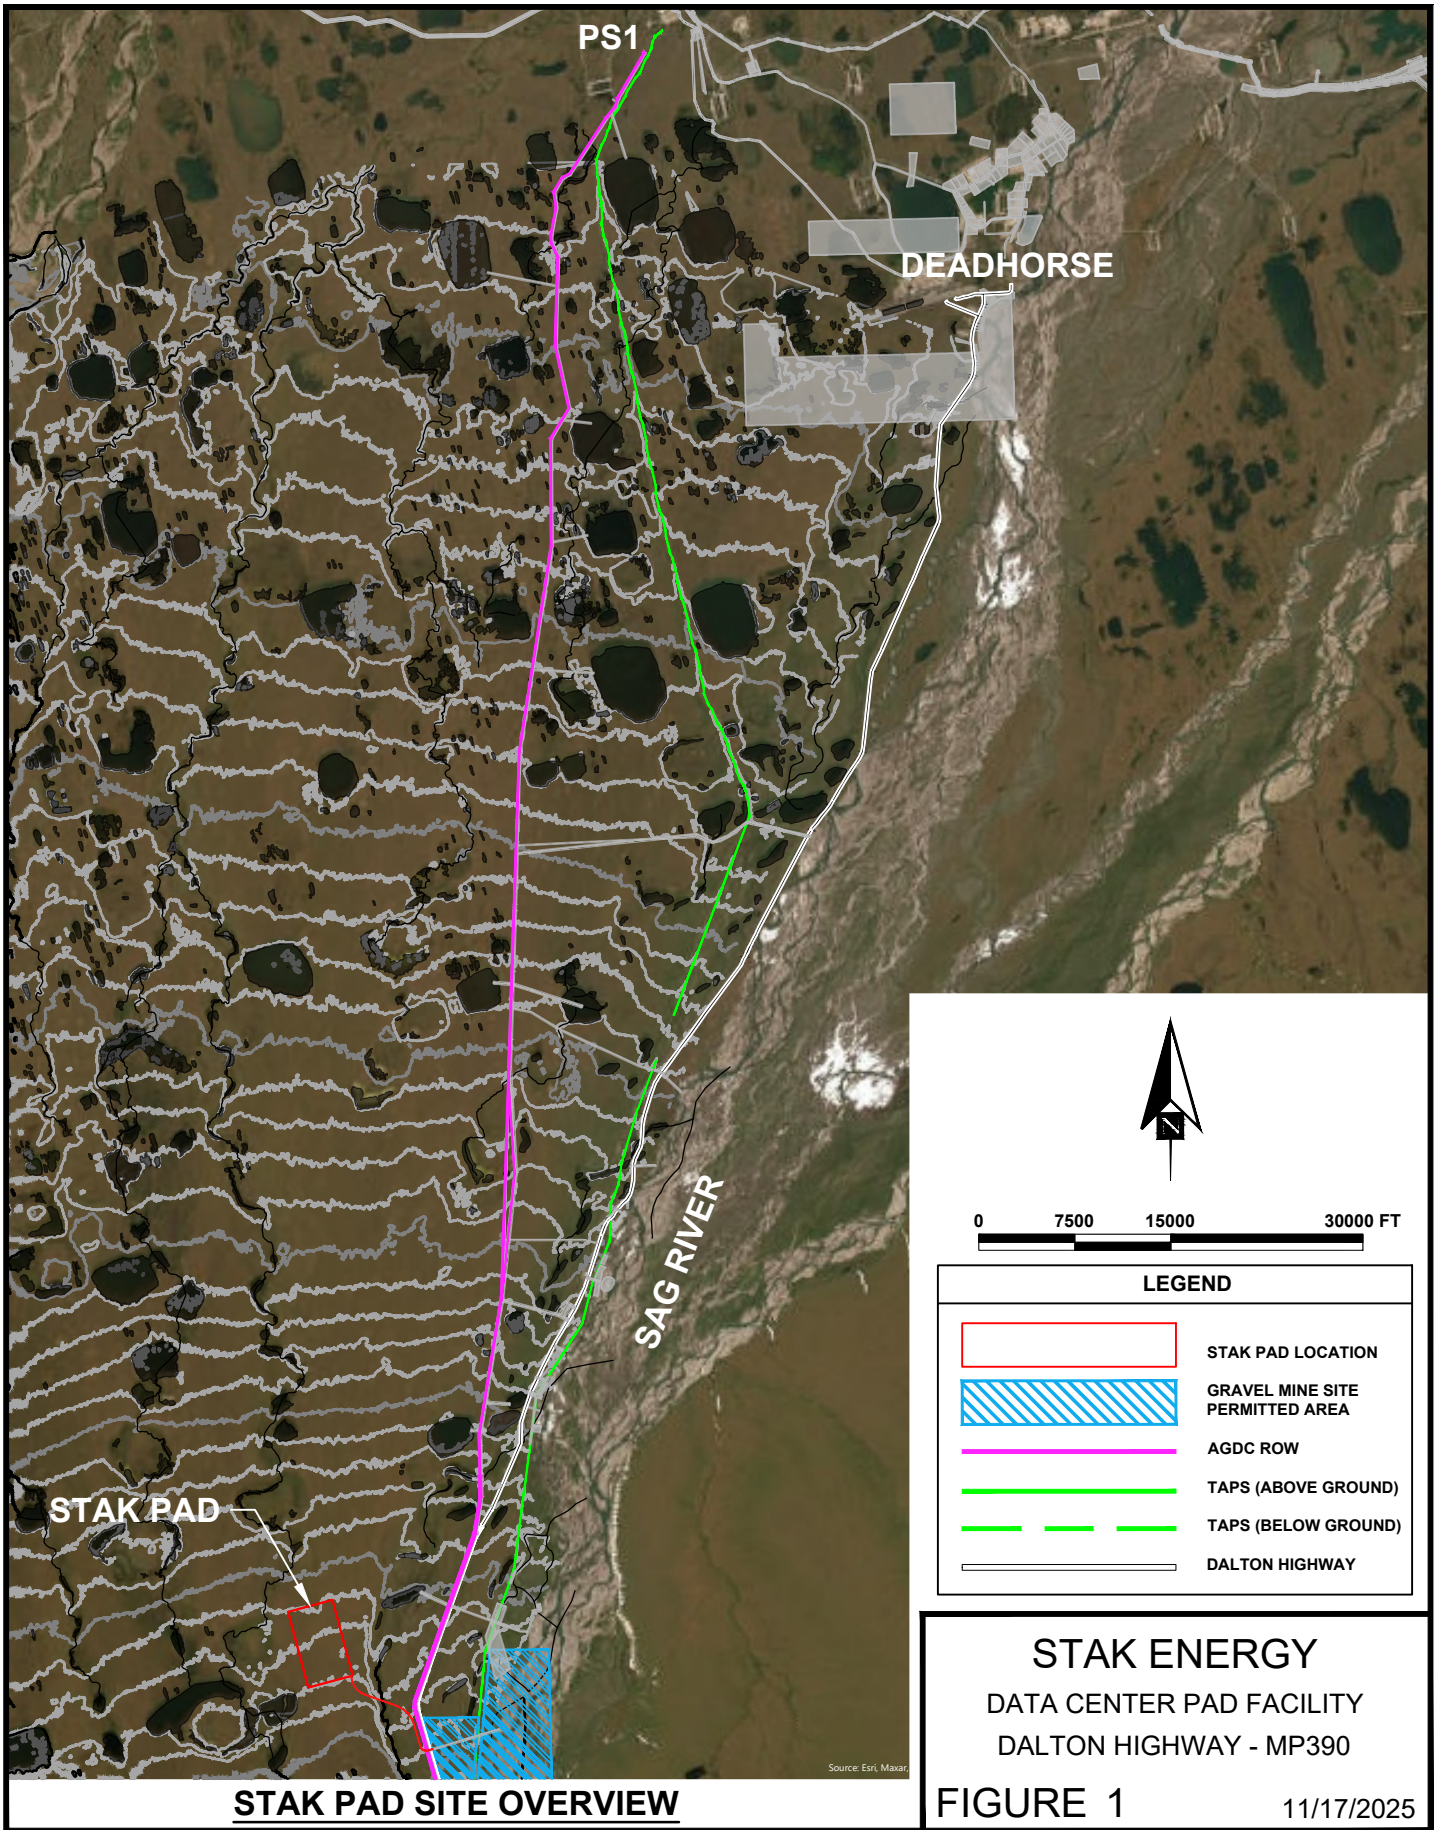

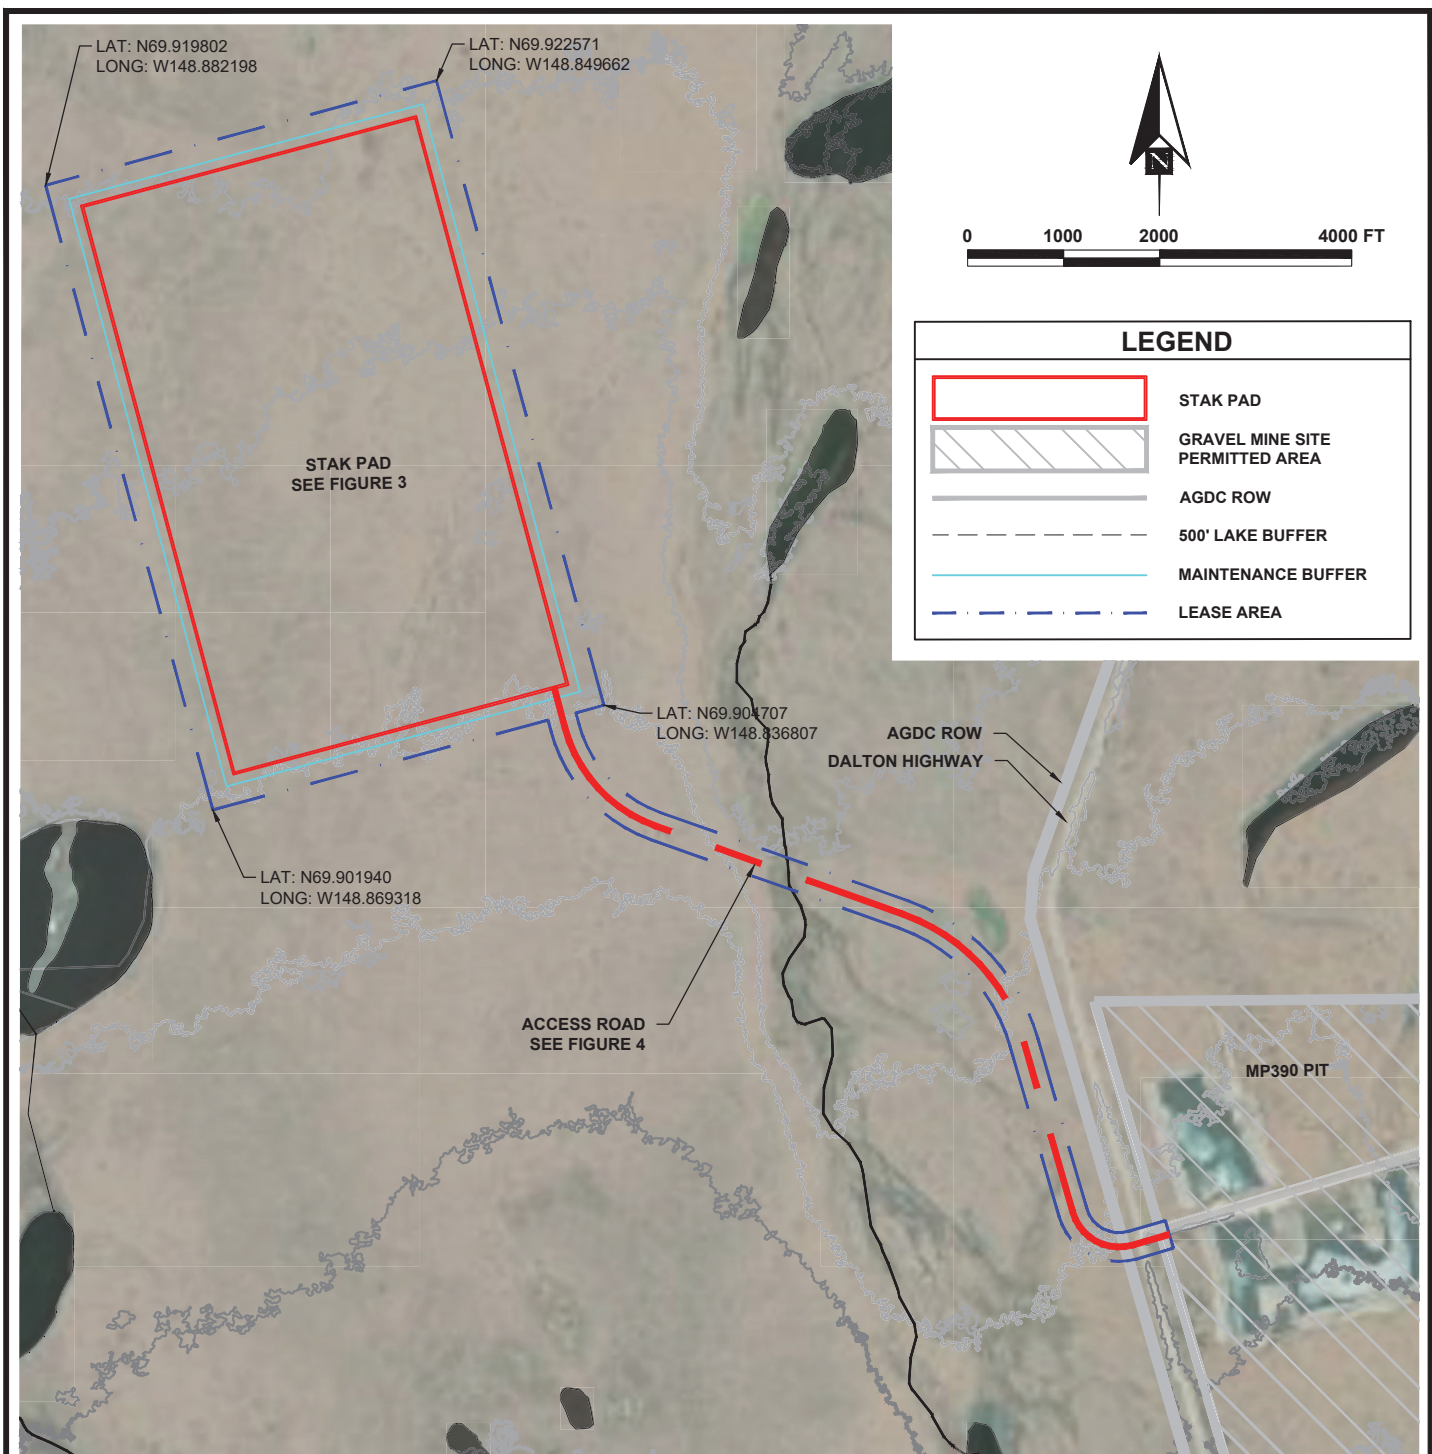

STAK PAD SITE PLAN


ESTIMATED PROJECT FOOTPRINT		
PROJECT COMPONENT	LEASE AREA (ACRES)	APPROX. PROJECT FOOTPRINT (ACRES)
STAK PAD	651.7	554.8
ACCESS ROAD	63.7	17.3
TOTAL	715.4	572.1

NOTE: APPROX. PROJECT FOOTPRINT INCLUDES MAINTENANCE/SNOW-PUSH AREAS BEYOND THE TOE OF SLOPE.

STAK ENERGY
DATA CENTER PAD FACILITY
DALTON HIGHWAY - MP390

FIGURE 2

11/17/2025

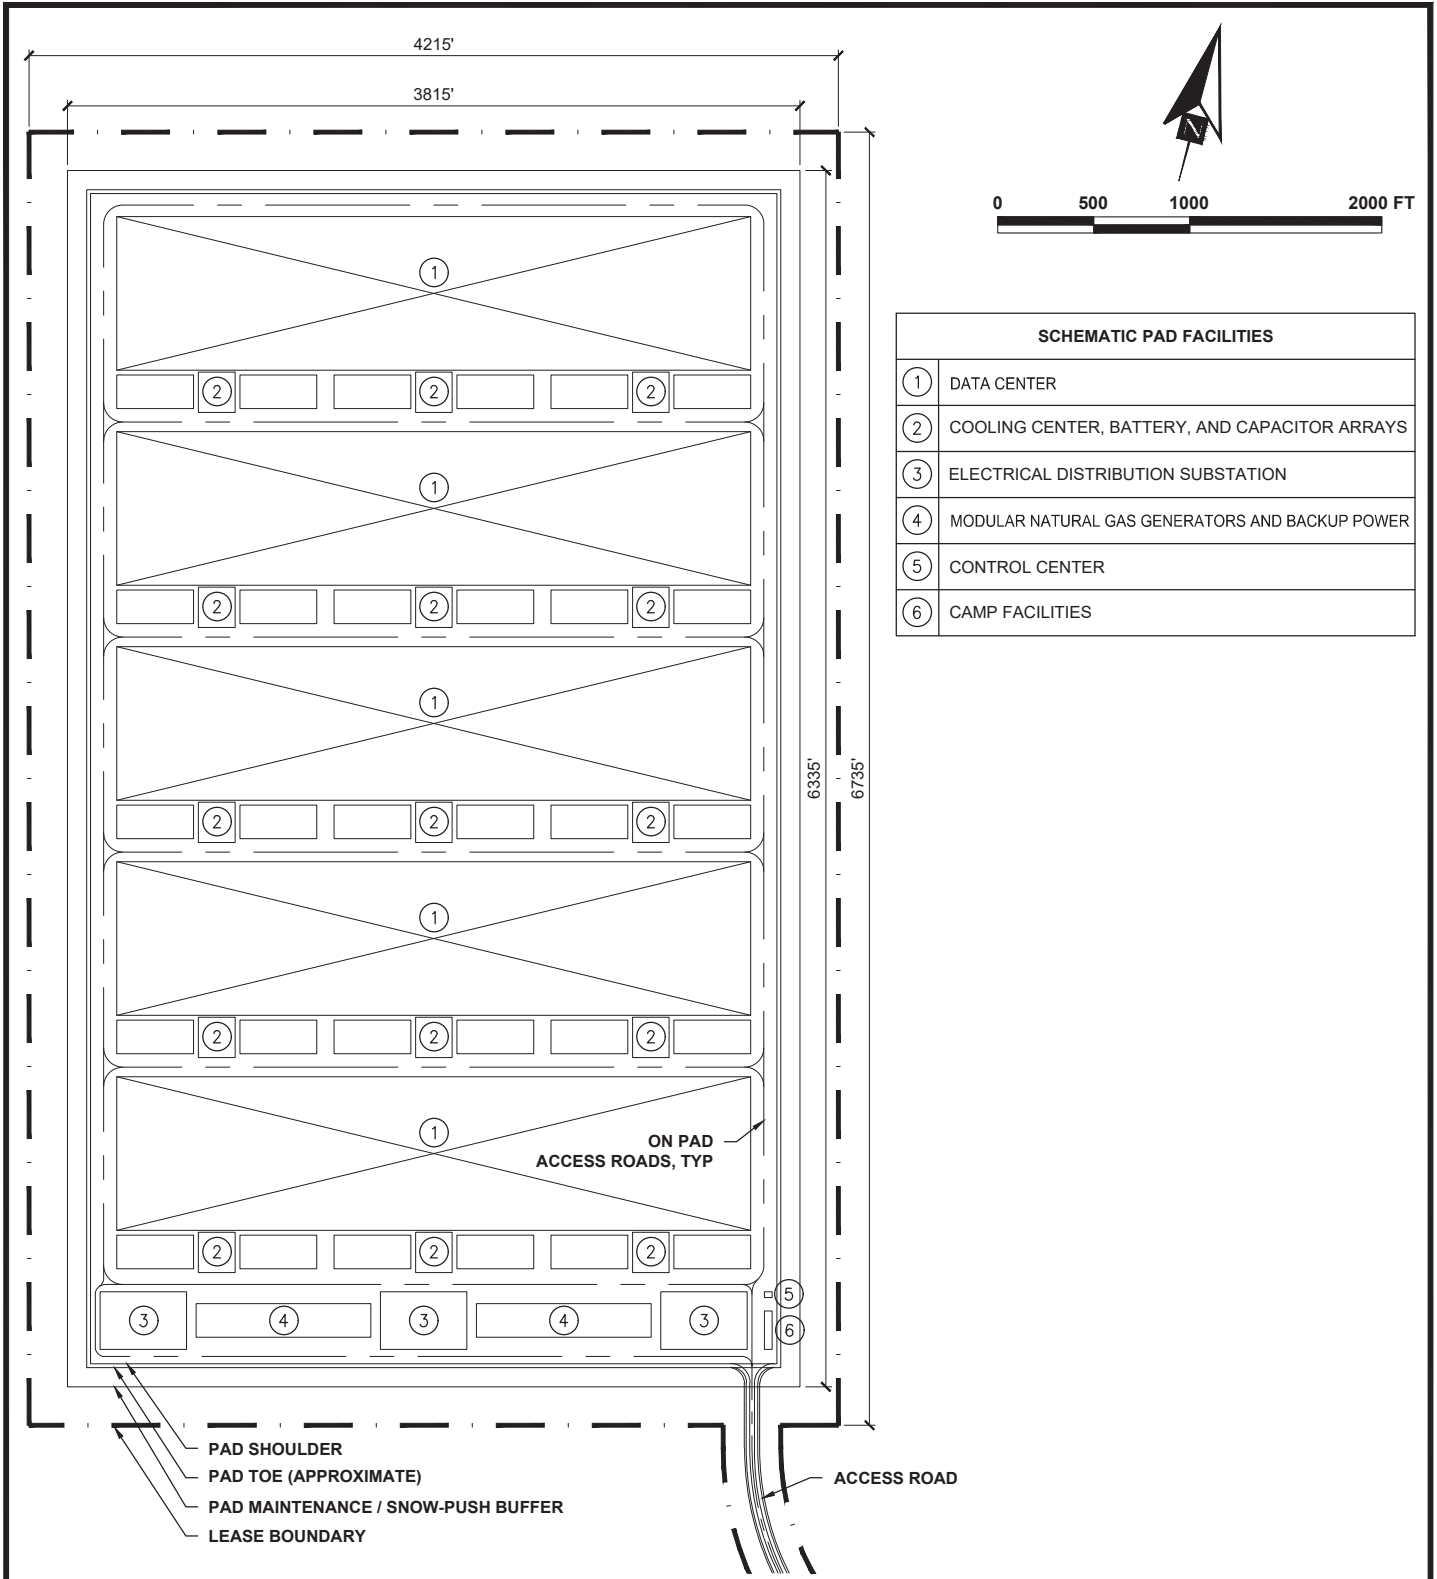

STAK PAD **SCHEMATIC FACILITY LAYOUT PLAN**


STAK ENERGY

DATA CENTER PAD FACILITY

DALTON HIGHWAY - MP390

FIGURE 3

11/17/2025

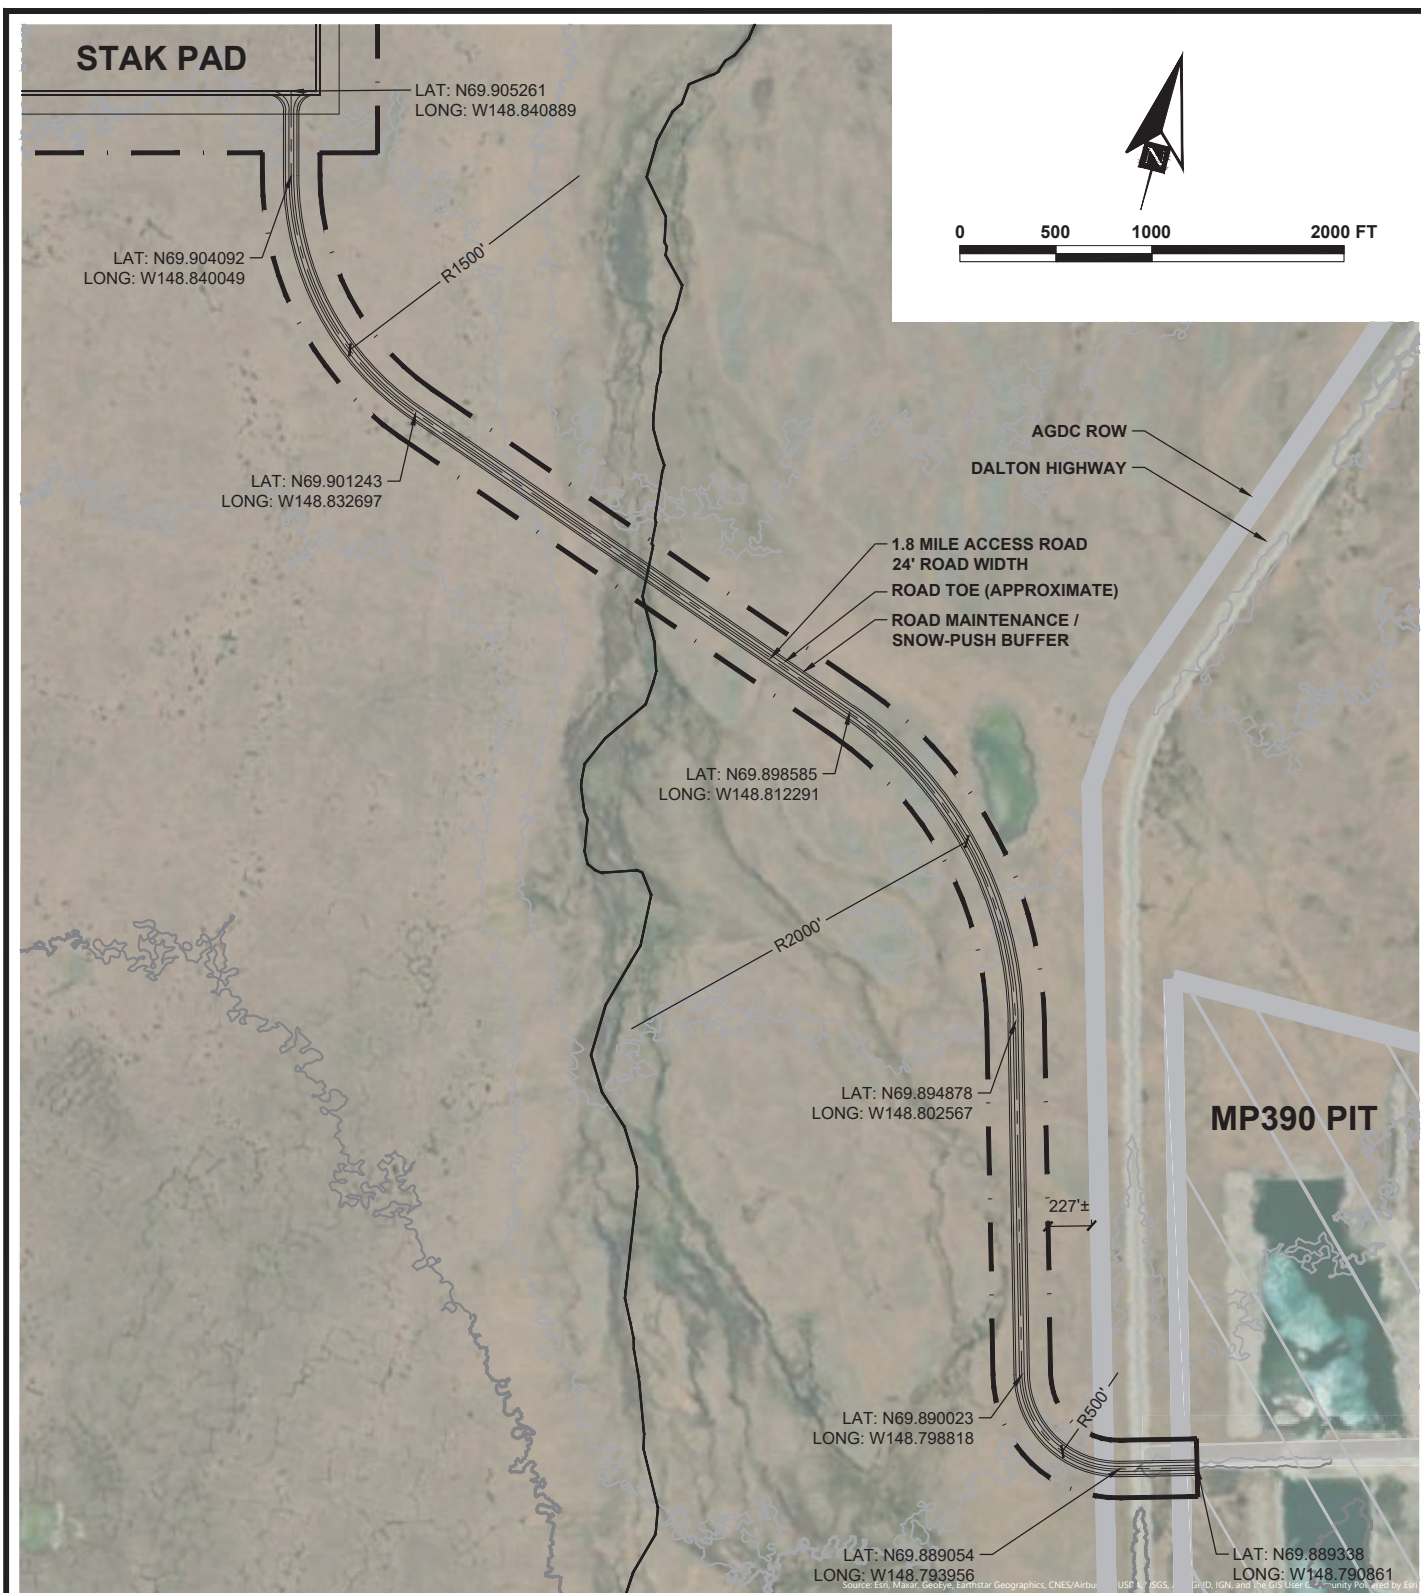


STAK ACCESS ROAD

STAK ENERGY


DATA CENTER PAD FACILITY
DALTON HIGHWAY - MP390

FIGURE 4

11/17/2025

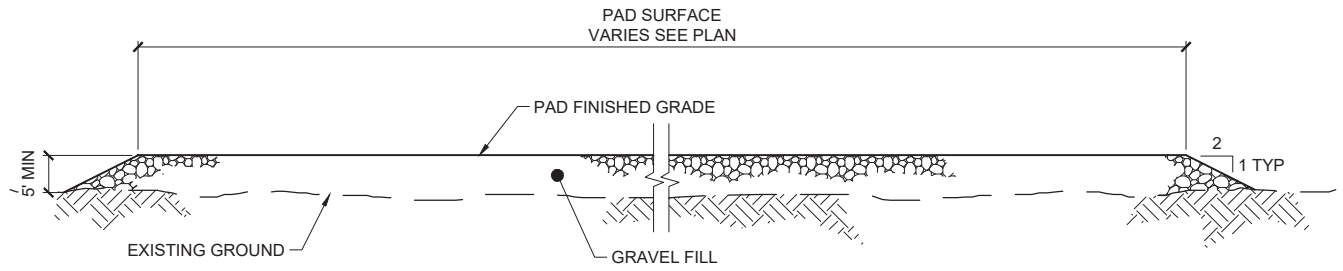

TYPICAL PAD SECTION
NTS

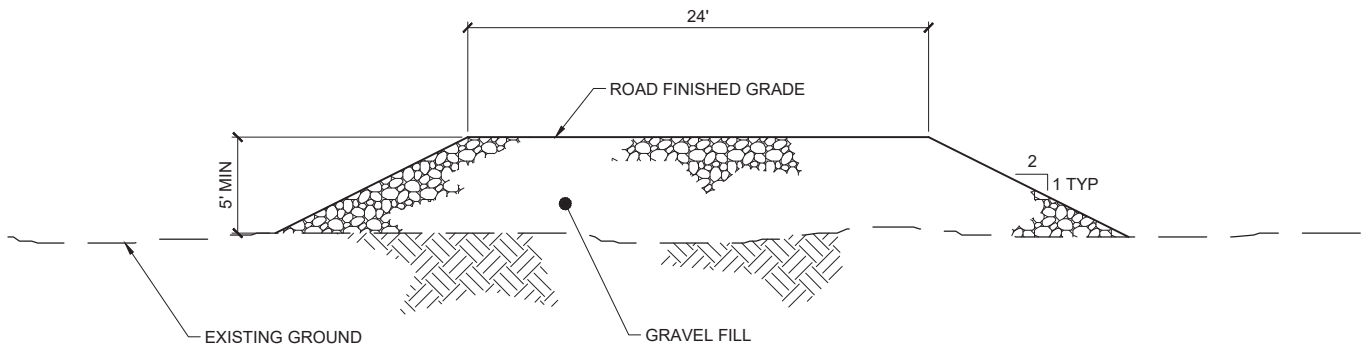

TYPICAL ACCESS ROAD SECTION
NTS

TYPICAL EMBANKMENT SECTIONS

STAK ENERGY
DATA CENTER PAD FACILITY
DALTON HIGHWAY - MP390
FIGURE 5

11/17/2025